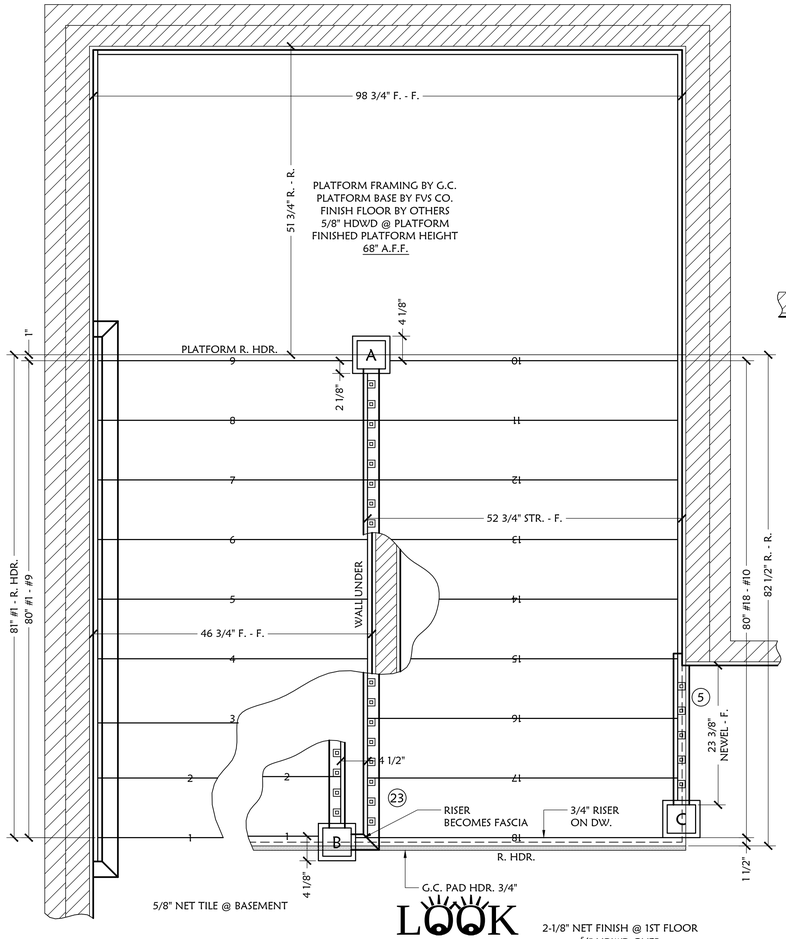

BASEMENT TO 1ST FLOOR STAIR

SCALE :1"=1'-0"

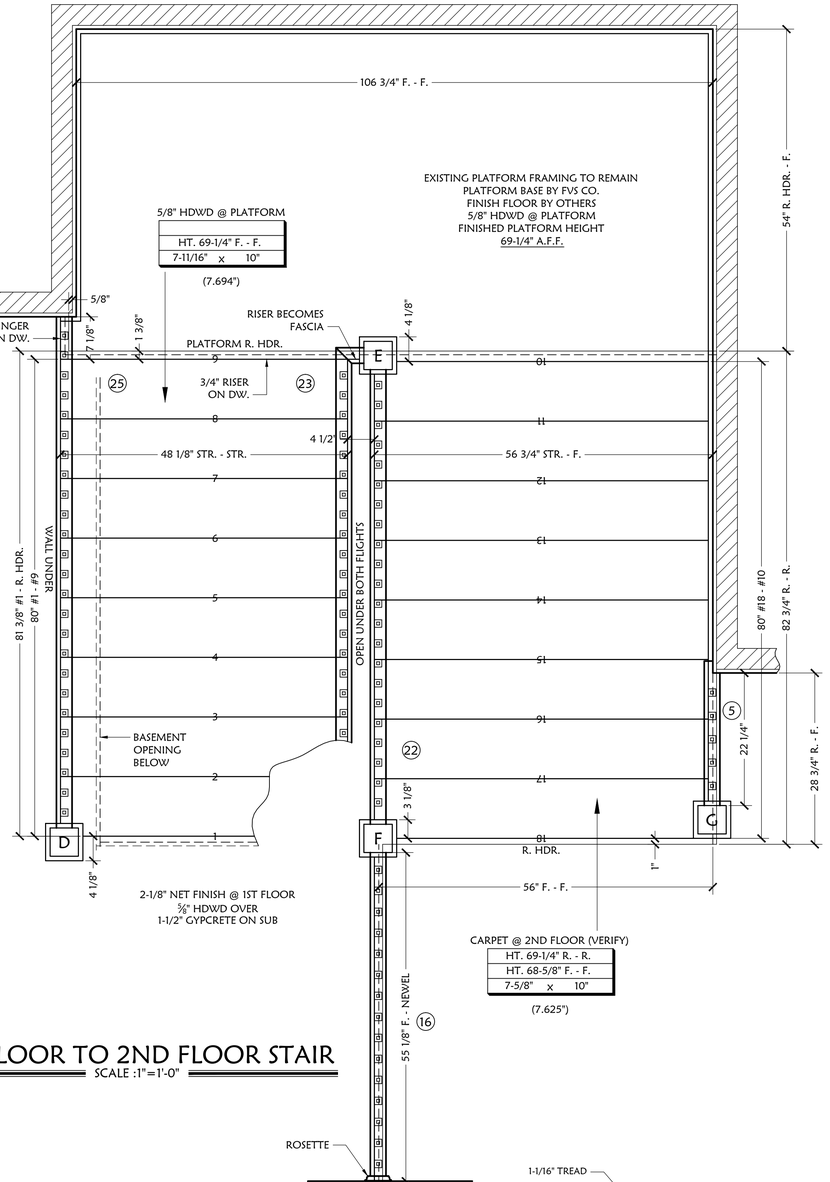

1ST FLOOR TO 2ND FLOOR STAIR

SCALE :1"=1'-0"

LOOK

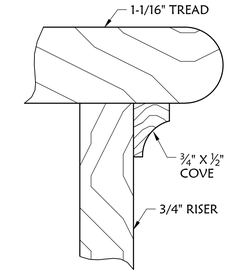

TREAD / RISER DETAIL

SCALE:FULL — A SHT1

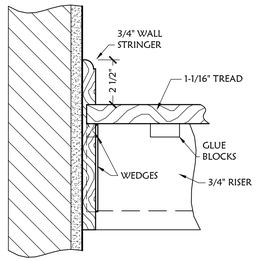

WALL STRINGER

SCALE:3"=1'-0" — B SHT1

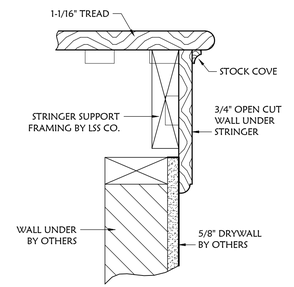

WALL UNDER STRINGER

SCALE:3"=1'-0" — C SHT1

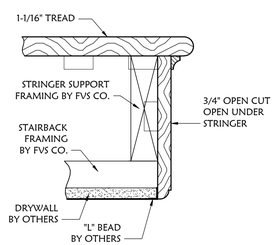

OPEN UNDER STRINGER

SCALE:3"=1'-0" — E SHT1

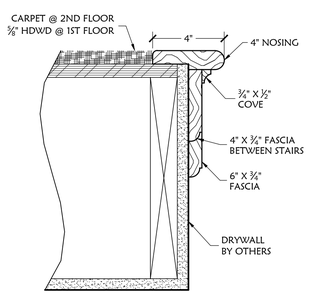

FLOOR TRIM

SCALE:3"=1'-0" — D SHT1

STAIRBACK FRAMING BY FVS

FOX VALLEY Stair

MATERIAL

TREADS:	CHAR. WALNUT
NEWELS:	ALDER
RAILS:	ALDER
STRINGERS:	POPLAR
RISERS:	POPLAR
BALUSTERS:	IRON - O.R.B.
HARDWARE:	T.B.D.

BALUSTER / NEWEL PROFILE

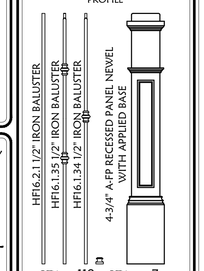

QTY.: 119 QTY.: 7

SCALE: 1"=1'-0"

JOB NUMBER

- ☐ OFFICE COPY
- ☐ STAIR SHOP
- ☐ RAIL SHOP
- ☐ C.N.C SHOP
- ☐ INSTALLER

CHAR. WALNUT
ALDER
POPLAR

RAIL PROFILE

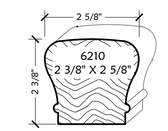

SCALE: 6"=1'-0"

WALL RAIL PROFILE

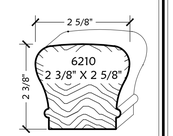

SCALE: 6"=1'-0"

Project Manager: _____ Date: _____

Accounting Approval: _____ Date: _____

Approved for Production: _____ Date: _____

Checked by: _____ Date: _____

Checked by: _____ Date: _____

_____ Date: _____

GENERAL NOTES:

BUILDING CODE: _____

INSTALLER NOTE: _____

CONTRACTOR: _____

OFFICE #: _____ FAX #: _____

CONTACT: _____ MOBIL #: _____

JOB LOCATION: _____

HARTLAND, WI

OWNER: _____

PHONE #: _____ MOBIL#: _____

ARCHITECT: _____

CONTACT/DESIGNER: _____

OFFICE #: _____ FAX #: _____

SUPERINTENDENT: _____

OFFICE #: _____ MOBIL #: _____

SCALE: AS SHOWN DRAWN BY: JIM J DATE: _____

PROJ MNGR: S.V. PROPOSAL #: 16103 TAG: 16103

REVISION: ____ BY: ____ DATE: ____ CHK BY: ____ DATE: ____

REVISION: ____ BY: ____ DATE: ____ CHK BY: ____ DATE: ____

REVISION: ____ BY: ____ DATE: ____ CHK BY: ____ DATE: ____

REVISION: ____ BY: ____ DATE: ____ CHK BY: ____ DATE: ____

JOB LOCATION MAP:

THESE DRAWINGS ARE THE PROPERTY OF
FOX VALLEY STAIR AND MILLWORK COMPANY
1719 WEST ROUTE 120, McHENRY, IL 60051
ANY UNAUTHORIZED USE OR REPRODUCTION IS PROHIBITED
FAX:(815)344-9607
PHONE:(815)344-2292
E-MAIL:SALES@FOXVALLEYSTAIR.COM

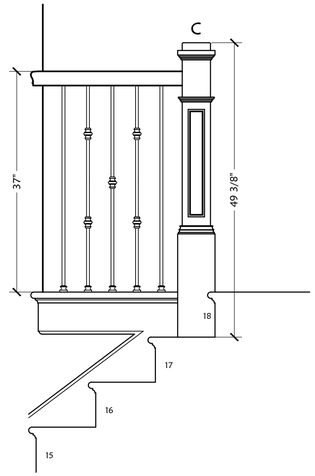

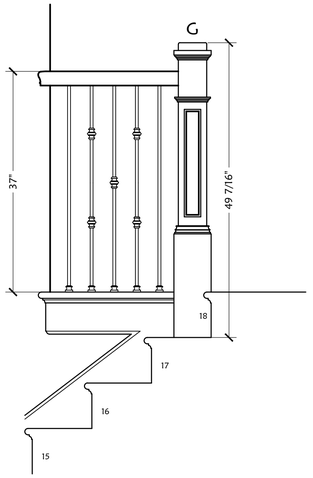

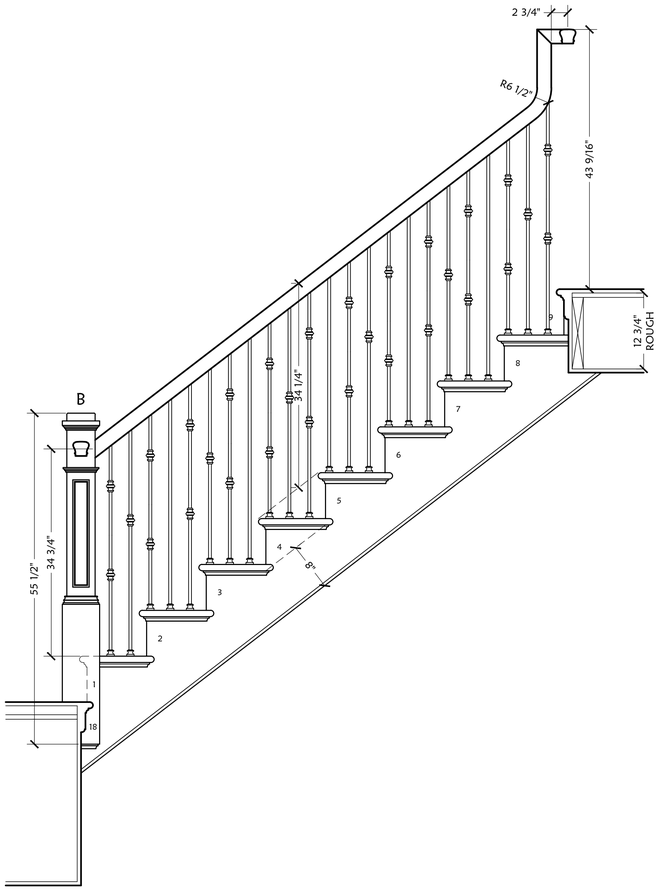

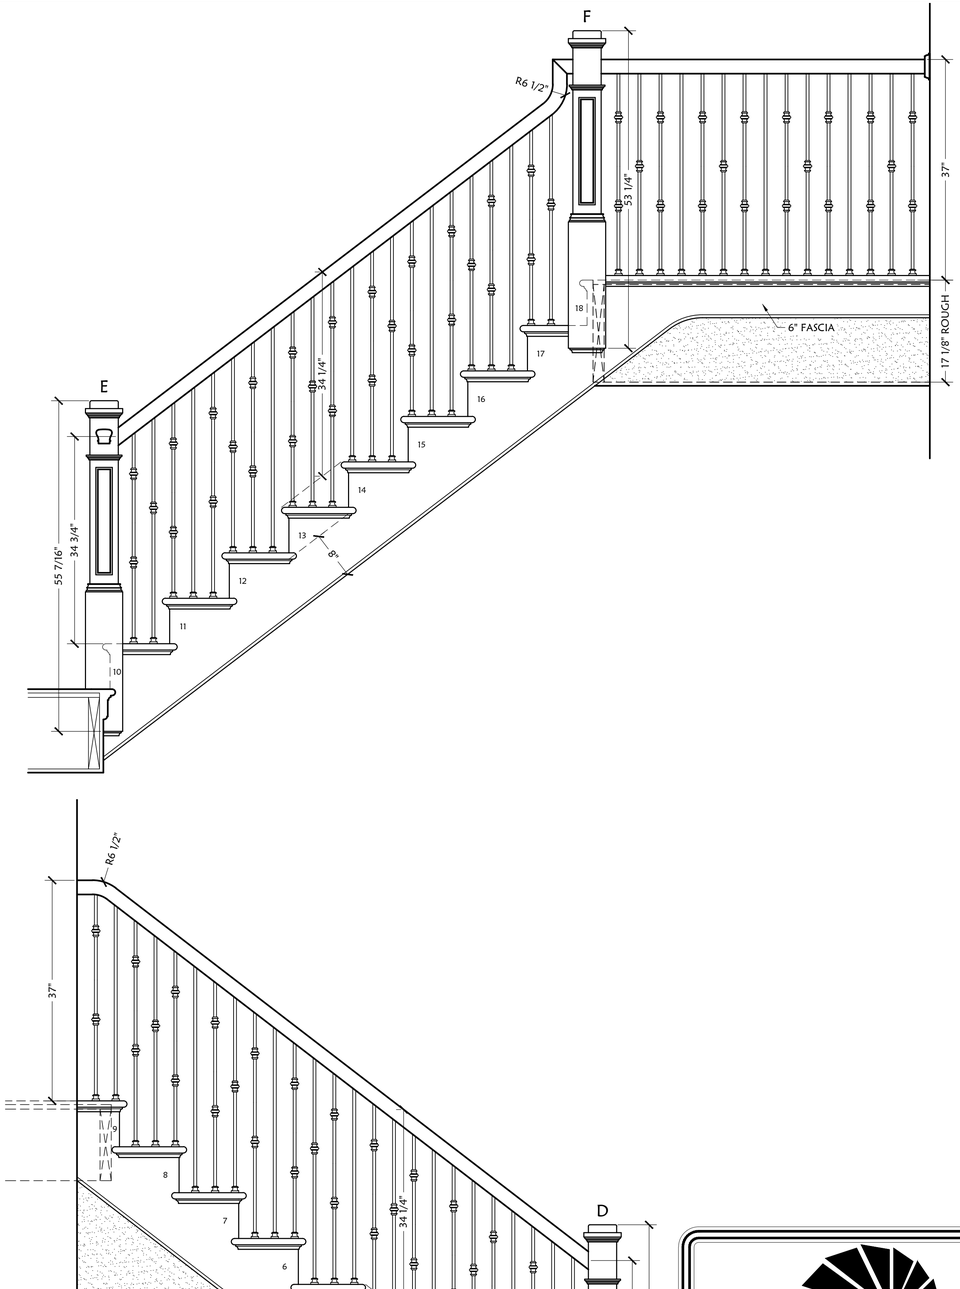

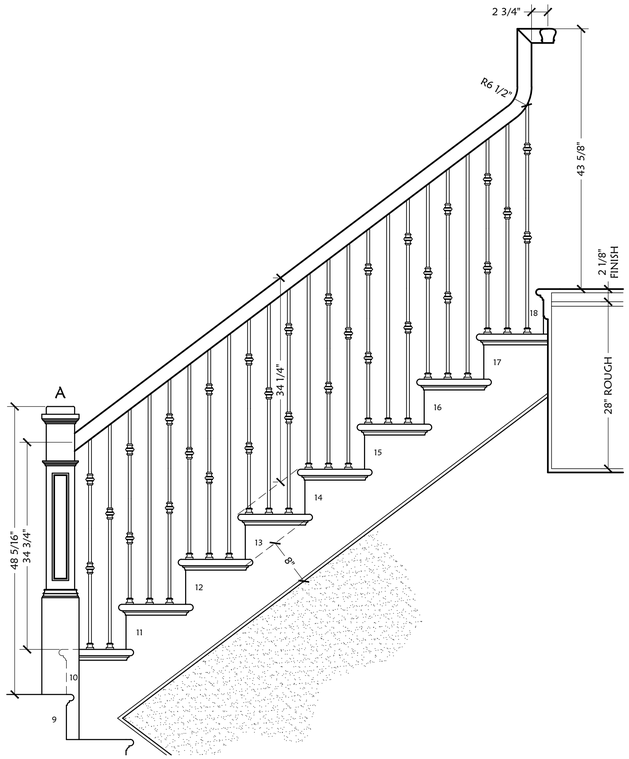

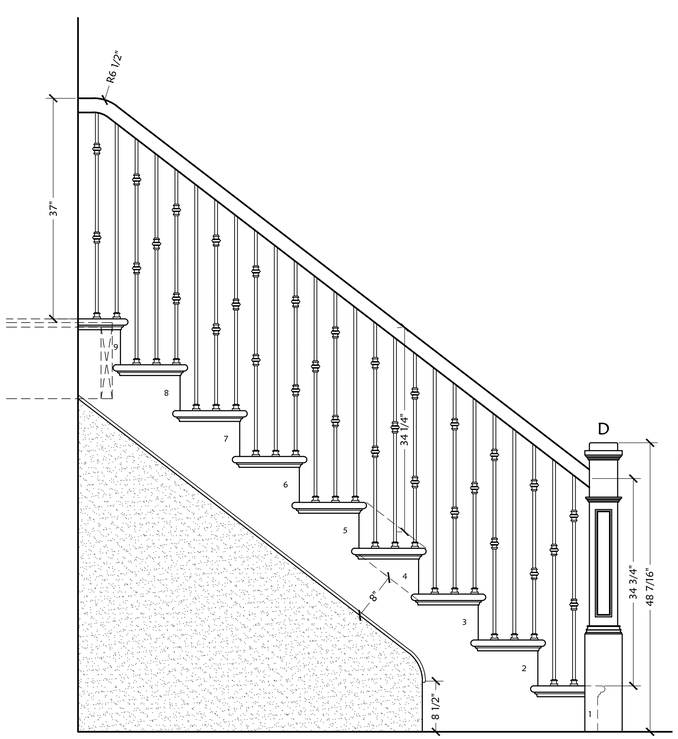

STAIR ELEVATIONS

SCALE:1"=1'-0"

A / SHT2

FOX VALLEY Stair

CONTRACTOR:

JOB LOCATION:

HARTLAND, WI

OWNER:

SCALE: AS SHOWN DRAWN BY: JIM J DATE:

PROJ MNGR: S.V. PROPOSAL #: 16103 TAG: 16103

DRAWING PATH: c:\01 drawings\fvs drawings\16103\16103.dwg